APPENDIX C

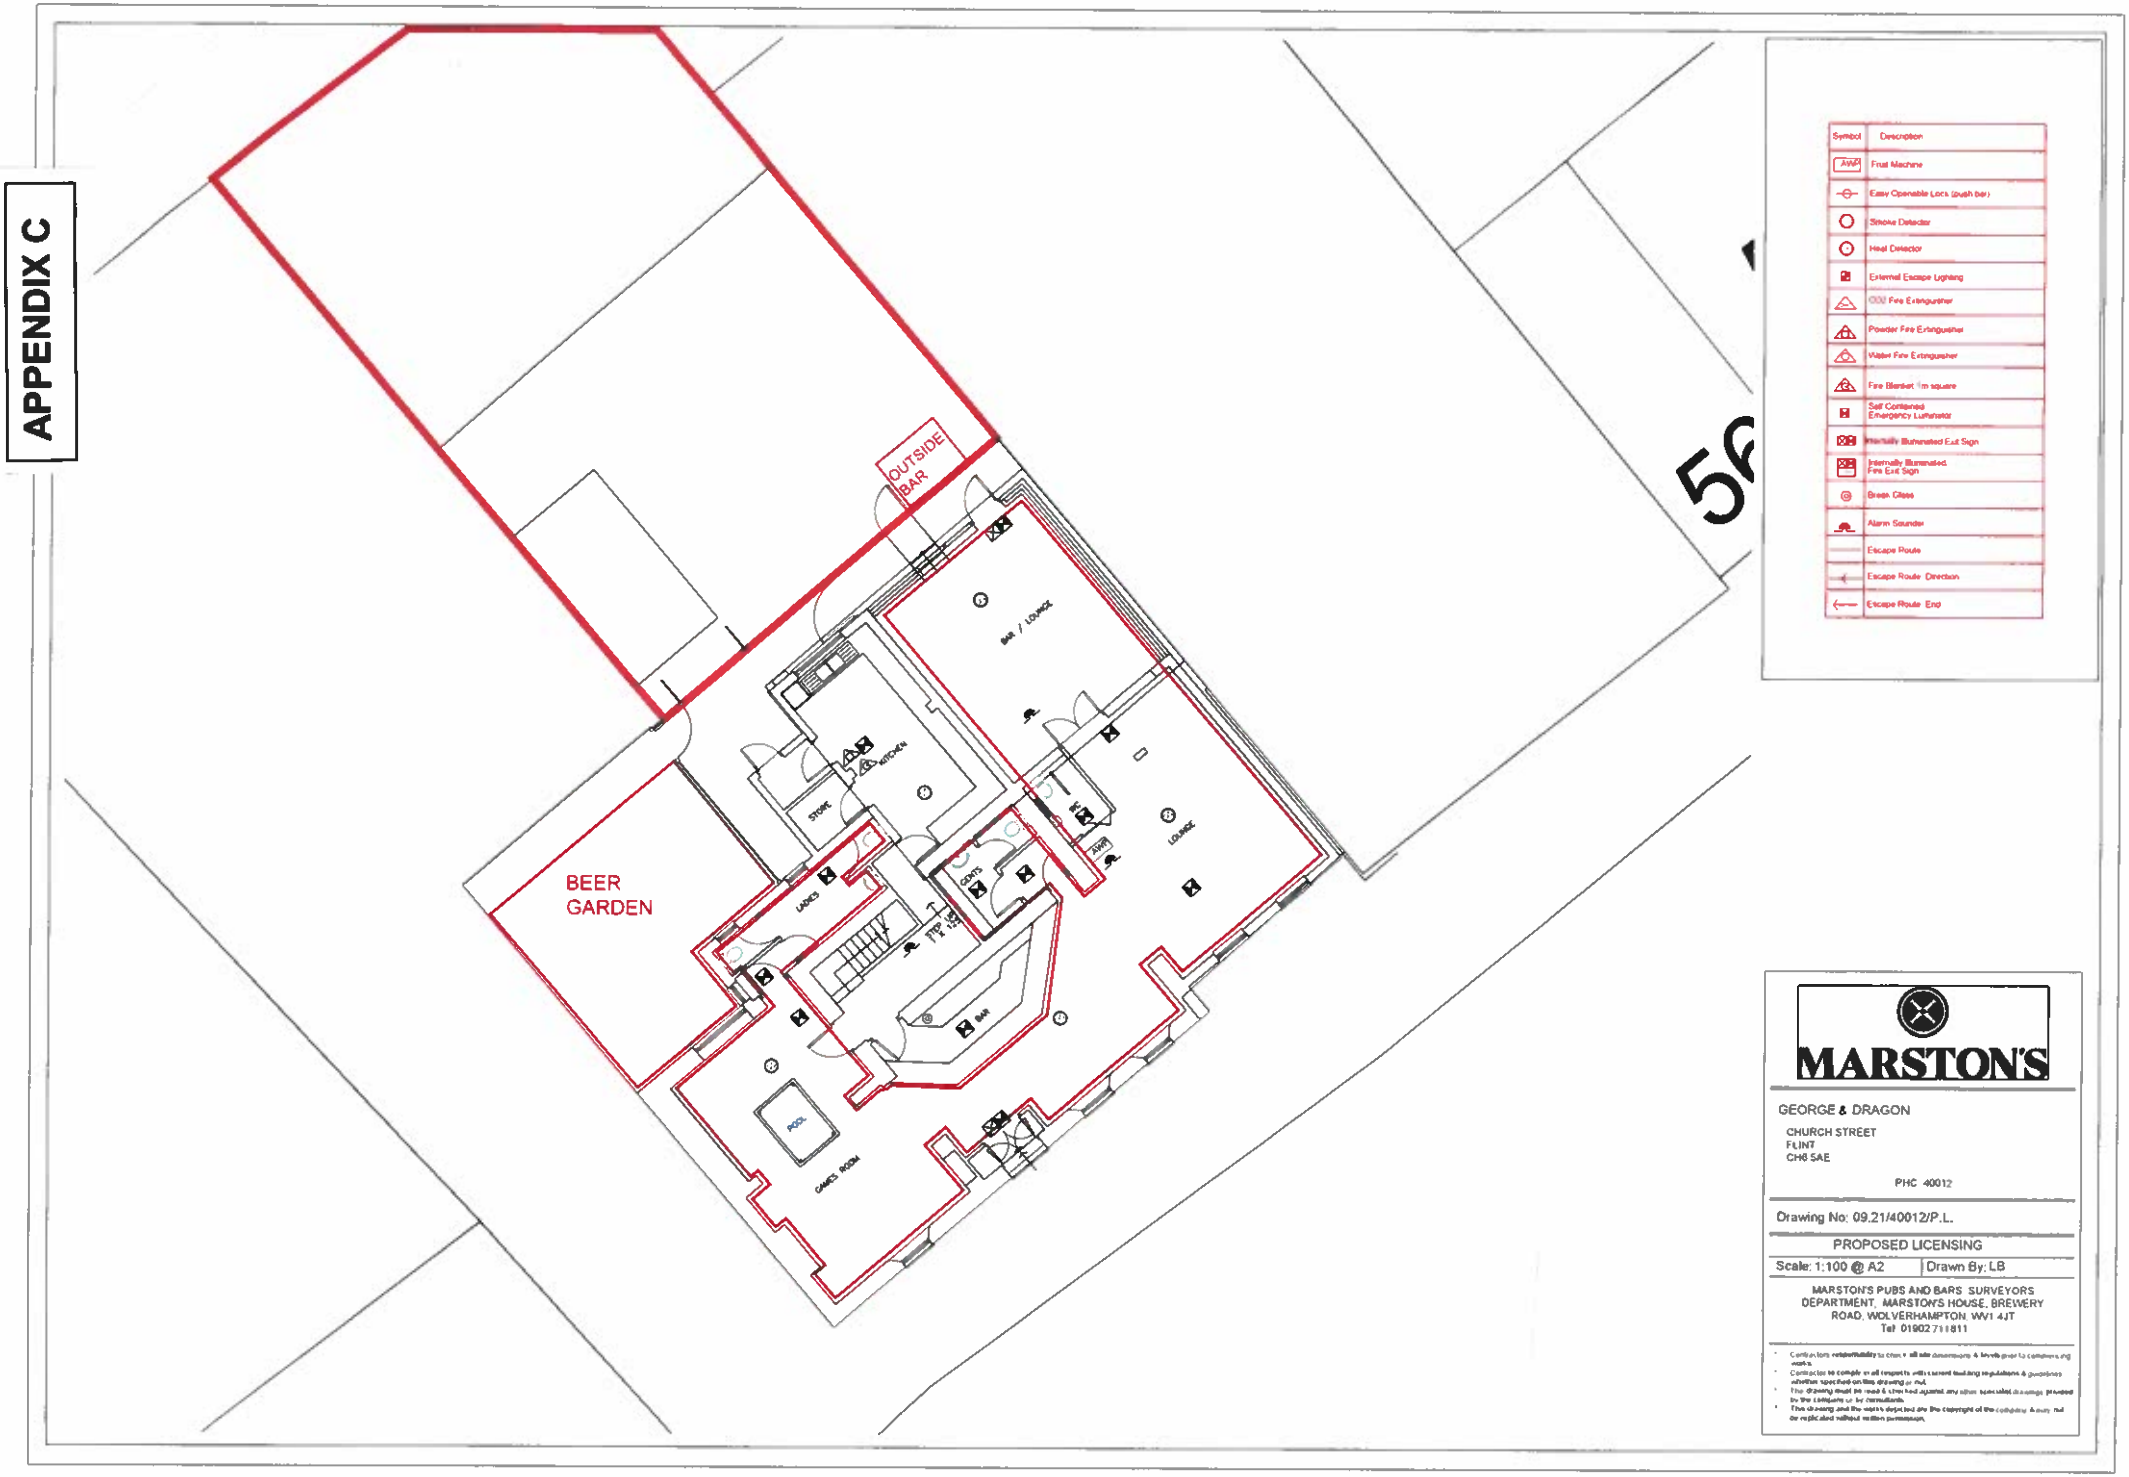

MARSTON'S

GEORGE & DRAGON

CHURCH STREET
FLINT
CH6 5AE

PHC 40012

Drawing No: 09.21/40012/P.L.

PROPOSED LICENSING

Scale: 1:100 @ A2 | Drawn By: LB

MARSTON'S PUBS AND BARS SURVEYORS DEPARTMENT, MARSTON'S HOUSE, BREWERY ROAD, WOLVERHAMPTON, WV1 4JT
Tel: 01902 711811

- Contractors responsibility to check all site dimensions & levels prior to commencing any works.
- Contractor to comply in all respects with current building regulations & guidelines whether specified on this drawing or not.
- This drawing must be read & checked against any other specialist drawings prepared by the Designers or by consultants.
- This drawing and the works depicted are the copyright of the Company & may not be replicated without written permission.